ANY INCONSISTENCIES SHALL BE BROUGHT TO THE ATTENTION OF THE ARCHITECT FOR IMMEDIATE CORRECTION BEFORE PROCEEDING WITH WORK.

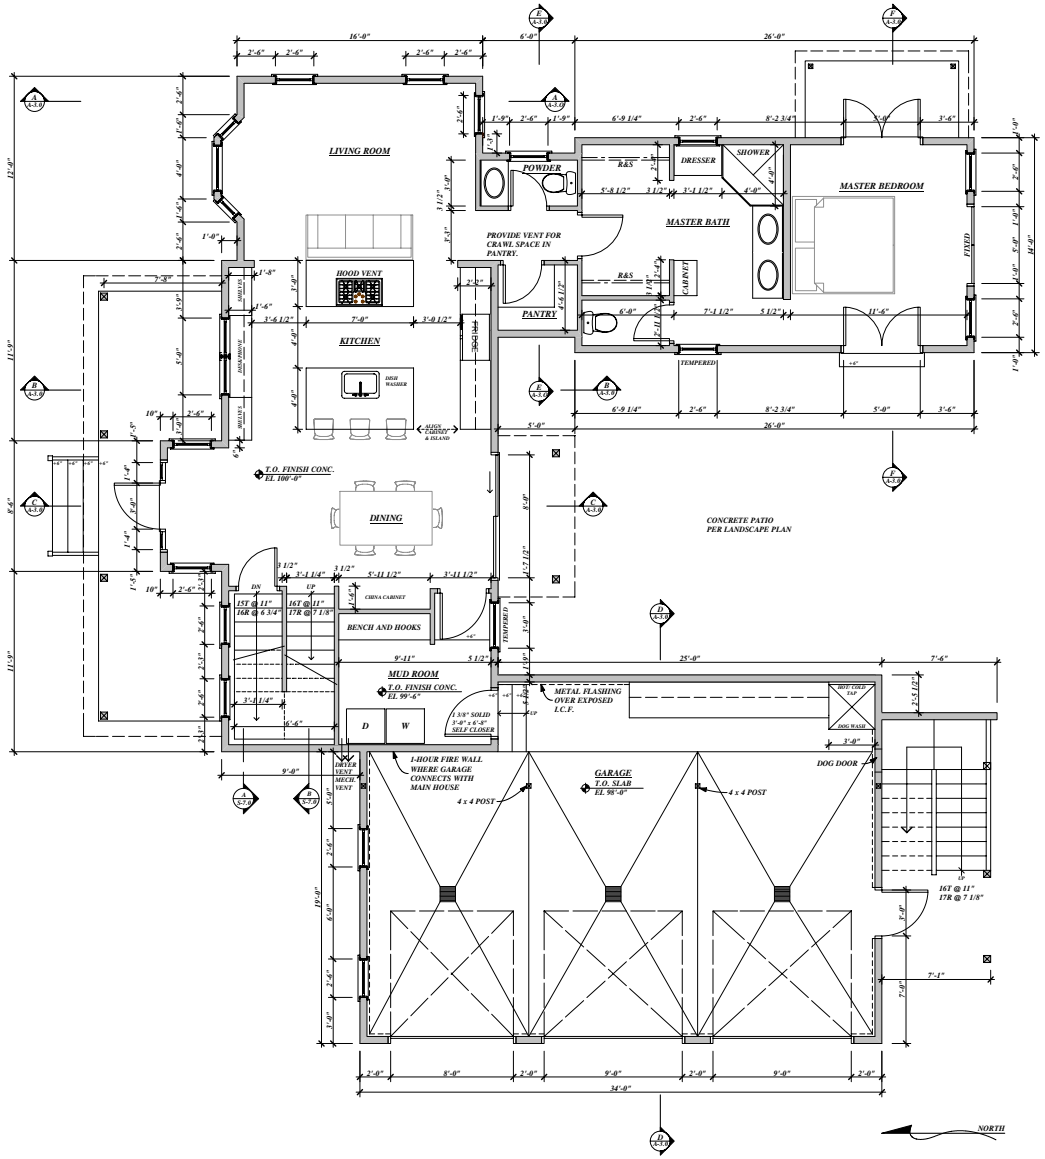

SCALE: 1/4" = 1'-0"
DATE: 10APRIL08
REVISIONS:
DRAWN: STEVEN O. THORNTON

MOUNTAIN SUN DESIGN
460 SUN VALLEY ROAD, SUITE 201
P.O. BOX 4904
KETCHUM, ID 83340
(208)-720-7046

ARCHITECT

KELLY KIPLING

OWNER

LOT 17 OF BLOCK 6
OLD CUTTER'S SUBDIVISION
HAILY ID 83333

KIPLING RESIDENCE

MAIN LEVEL FLOOR PLAN

A-1.2